


1 WEST ELEVATION  
1/4" = 1'-0"

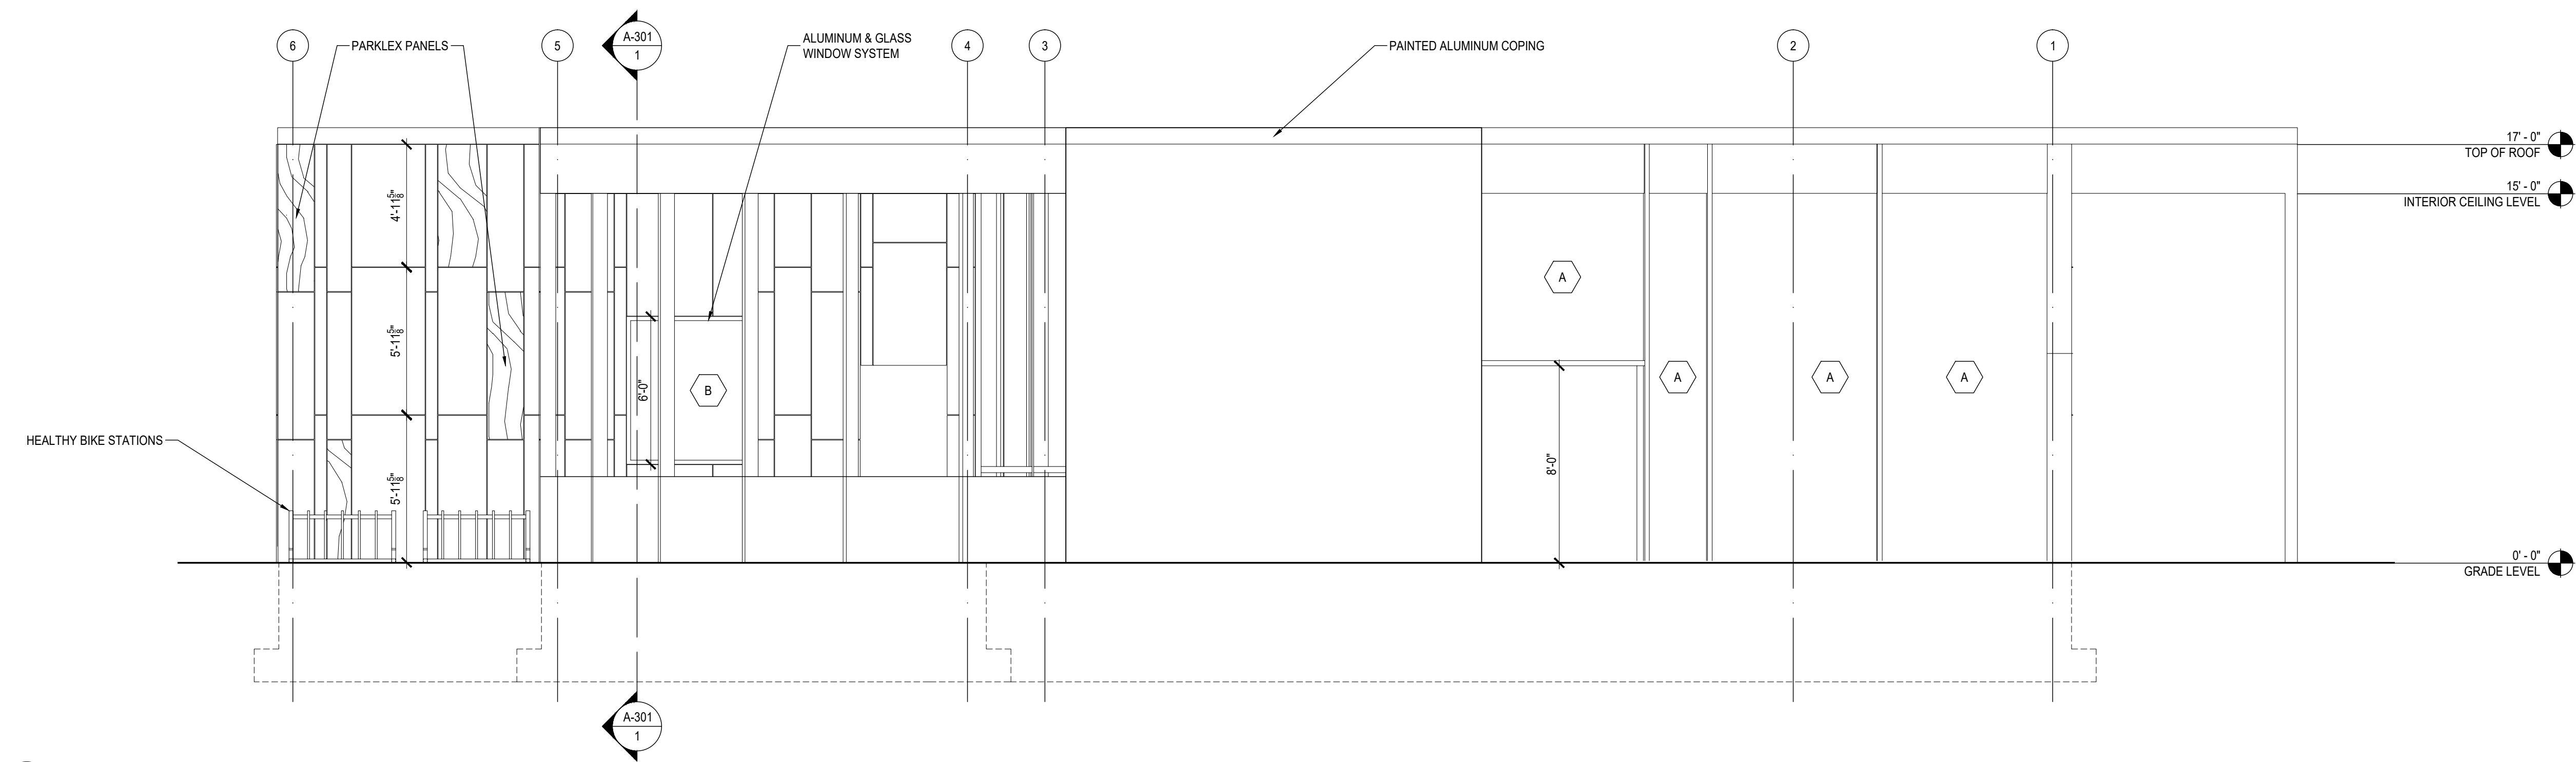

2 SOUTH ELEVATION  
1/4" = 1'-0"

GENERAL NOTES:

# A-202

SHEET NAME:  
EXTERIOR ELEVATIONS (WEST & SOUTH)

ARCHITECT:  
WILLIAM DUNLEAVY

PROJECT NAME AND ADDRESS  
REGENT SQUARE COMMUNITY ROOM  
745 S BRADDOCK AVENUE  
PITTSBURGH, PA 15221

DRAWN BY:  
WILLIAM DUNLEAVY

SCALE:  
1/4" = 1' - 0"

DATE:  
12 / 11 / 2024